A1

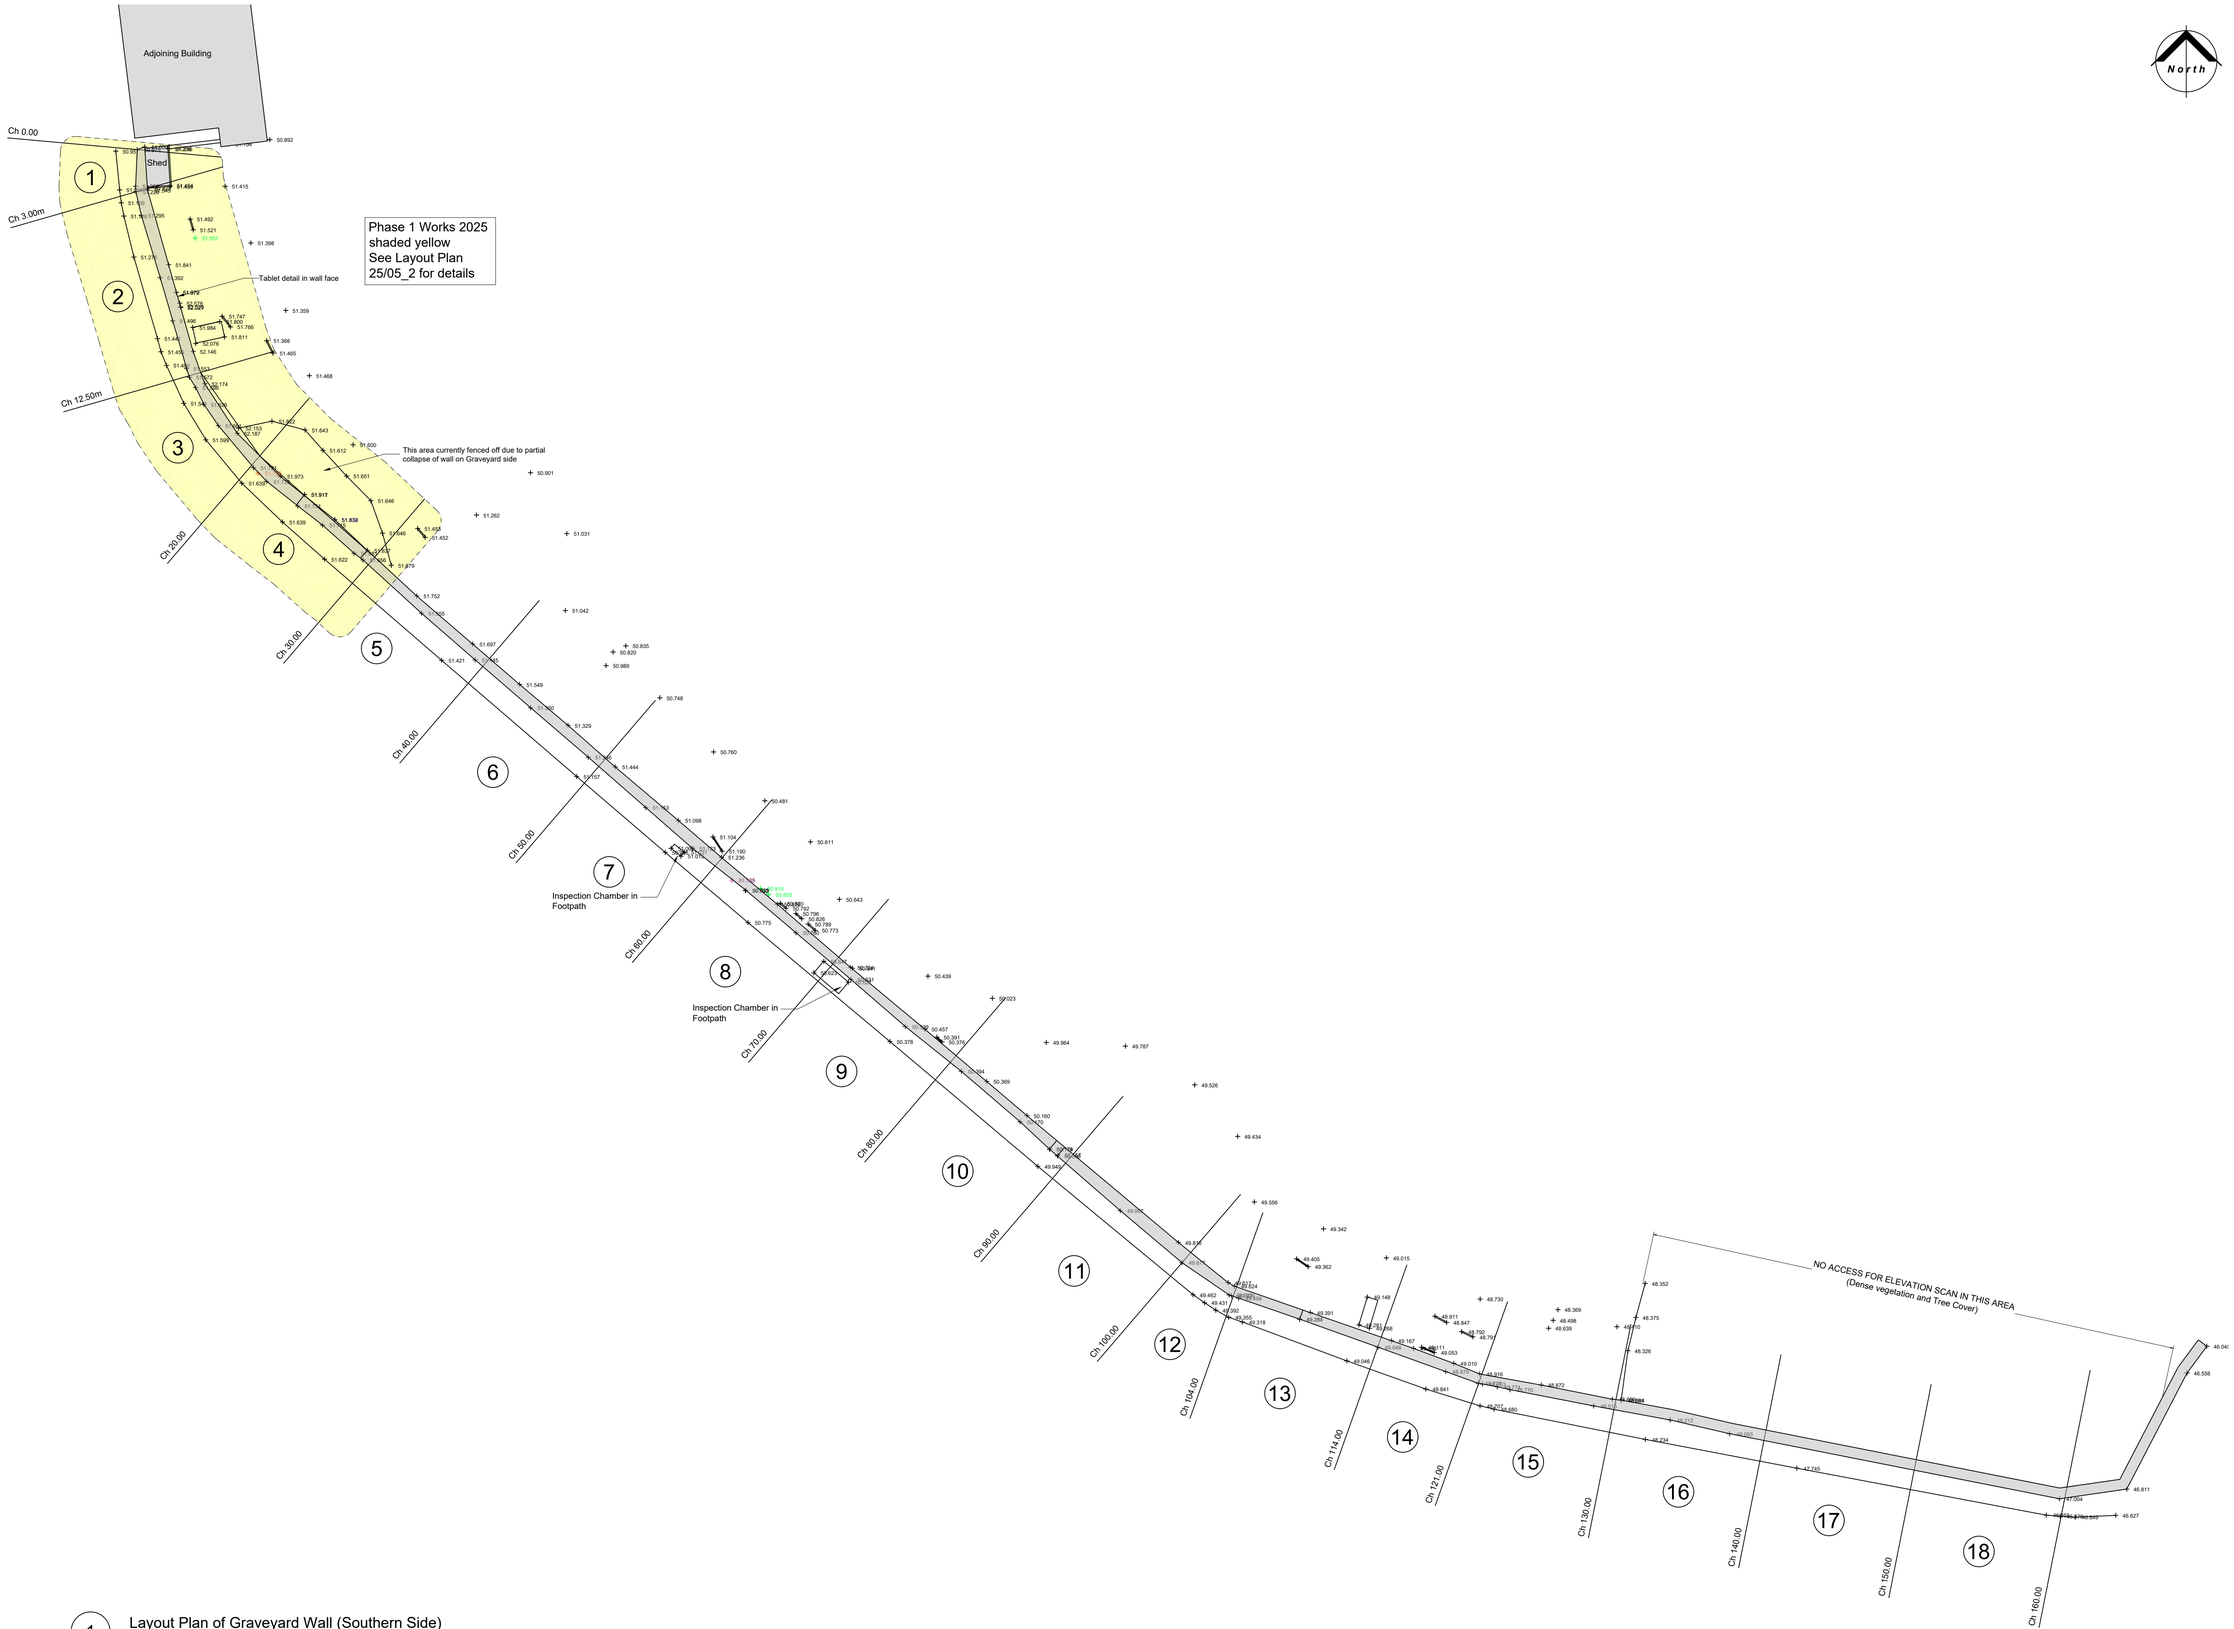

1 Layout Plan of Graveyard Wall (Southern Side)

Scale: 1:250 @ A1

North

Notes

Dimensions in metres

All spot levels and contours in metres, and relate to OS Datum.

Do not scale from this drawing.
Use written dimensions only.

Survey data shown on this drawing reflects that surveyed on ground on date of site visit.

Responsibility for verification of data contained in this drawing after the date of first issue lies solely with the named Client.

Rev	Description	Date

Joseph Byrne BSc(Hons) MSCSI MRICS
CHARTERED SURVEYOR
Heather Breeze, Kilmannon Road,
Murrintown, Wexford
M 087 6392837 E info@jbcs.ie

Project	Measured Survey at Ferns Graveyard, Co. Wicklow	Scale	1:250 @ A1
		Drwg.No.	S25/101_1
Client	Anú Heritage	Stage	SURVEY
Title	Measured Survey Graveyard Walls	Date	September 2025